


SYSTEM	X-KOORDINAT	Y-KOORDINAT
SWEREF 99 18 00	6582063	166545

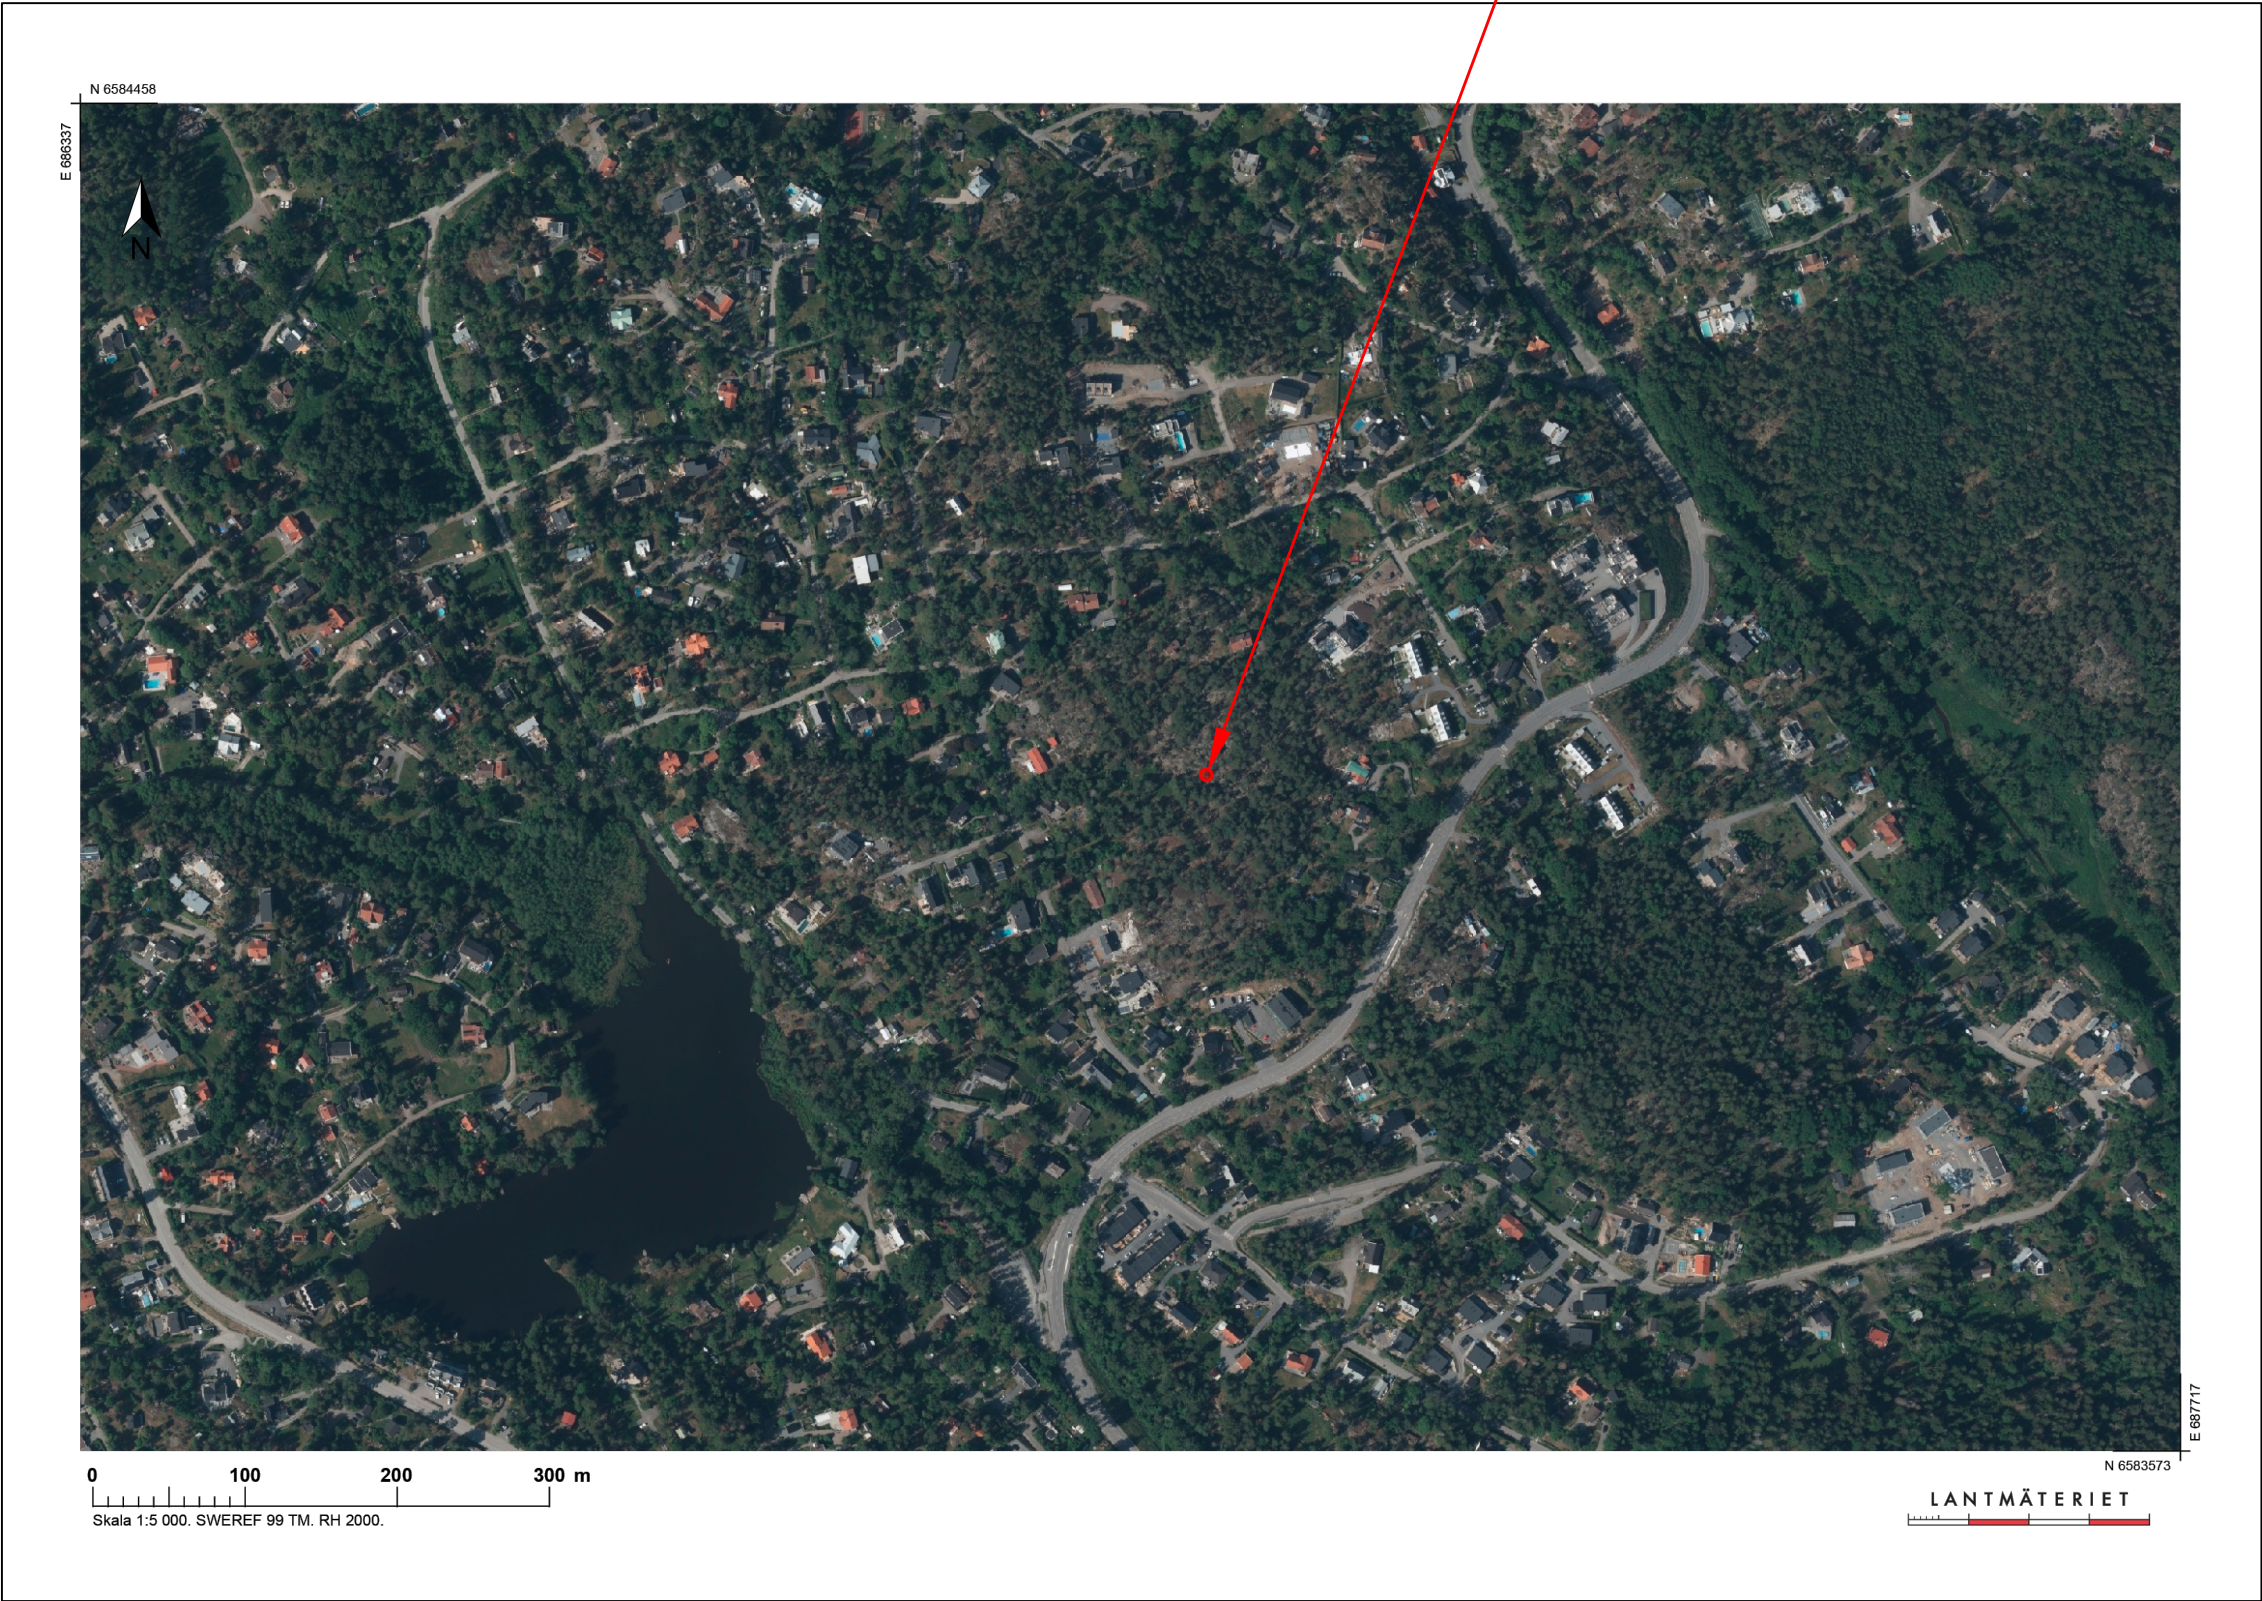

Rev	Revisions beskrivning	Datum	Sign
BYGGHERRE			
 On Tower Sweden			
BYGGLOVSHANDLING			
SITE ID SE0157B			
X1			
PROJEKT ID SE0157B	DESIGNER PAR	PROJEKTÖR A.M	
DATUM 2026.06.18	SKALA (A3) 1:5000	PROJEKT ÄGARE OTS	
RITNINGSTYP ORTOFOTO			
NACKA VELAMSUND 1:160			
NACKA			
			REV -